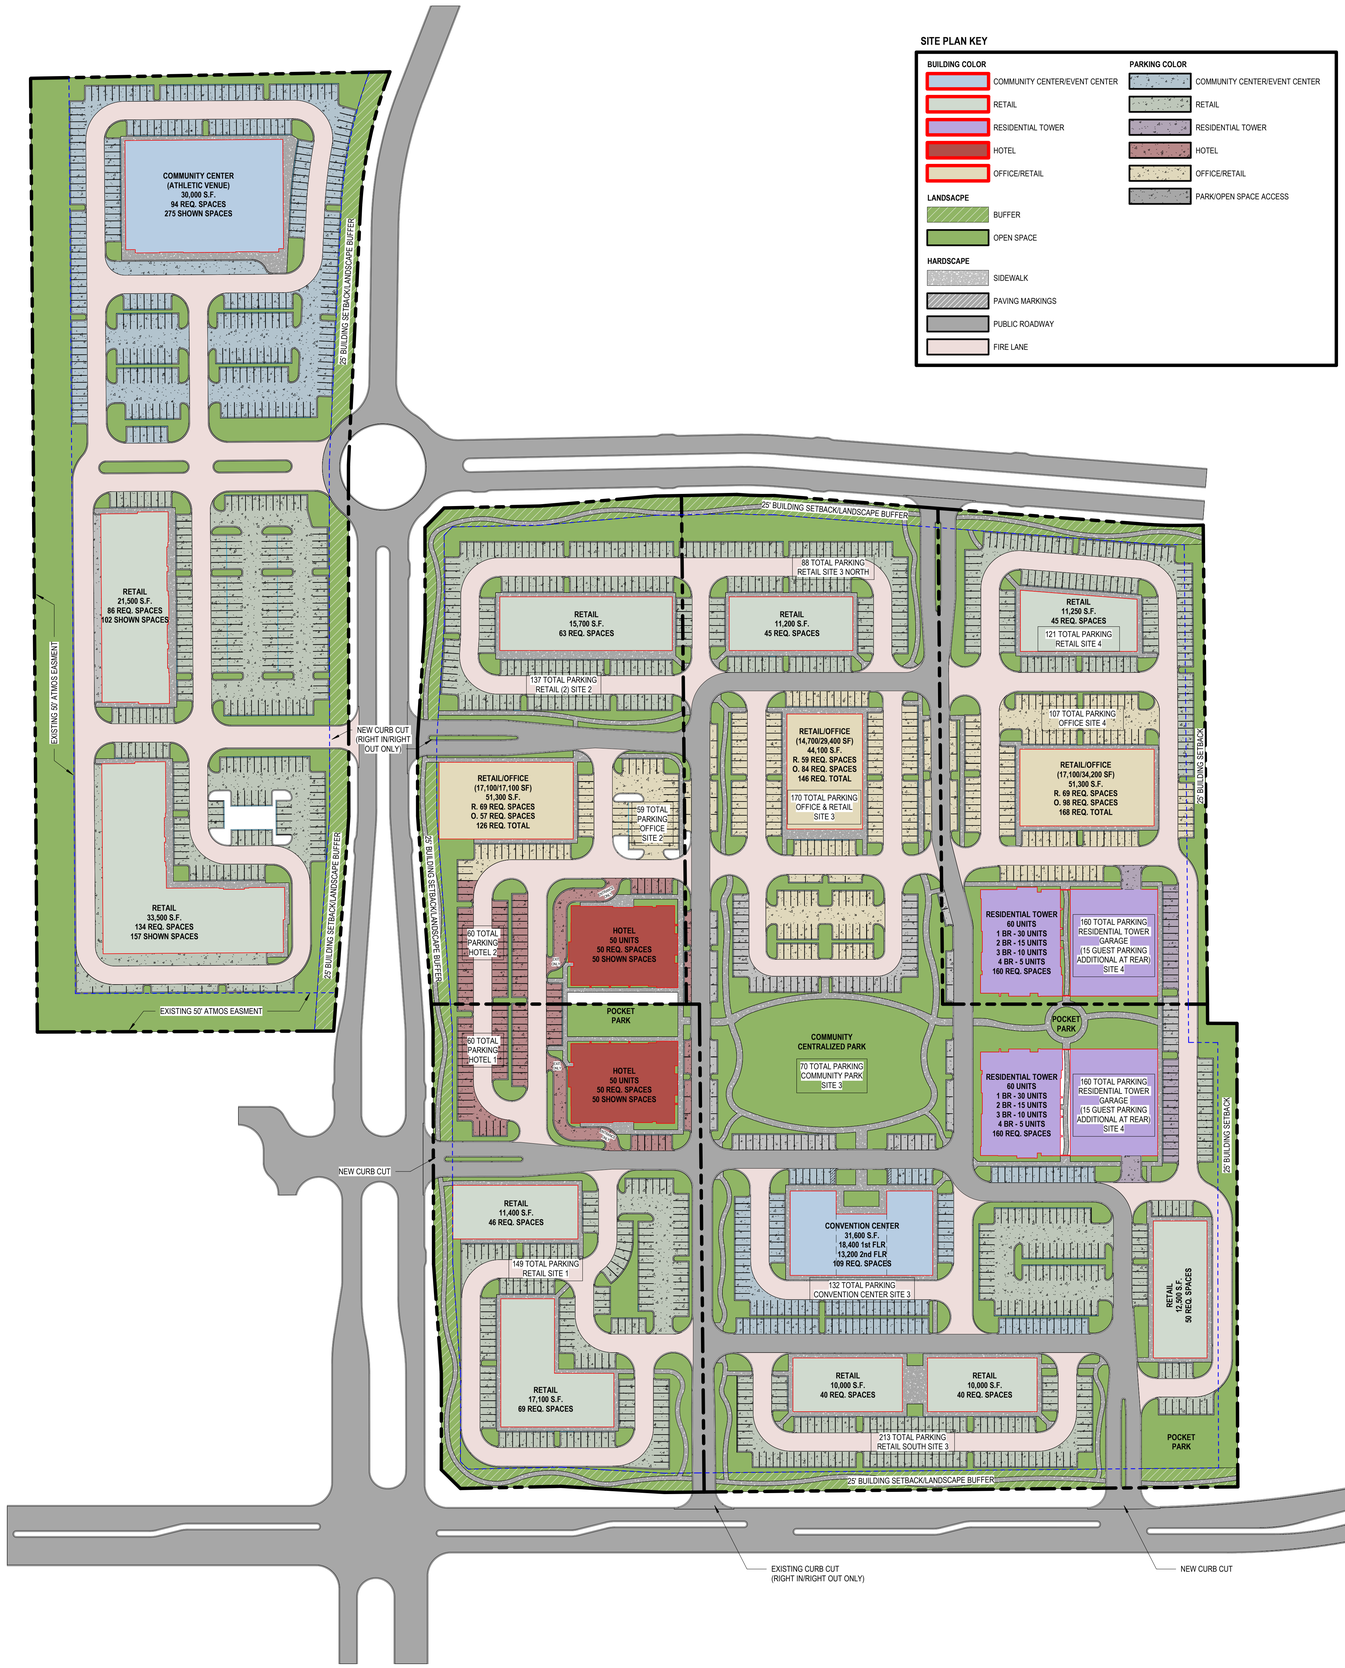

1 MASTER PLAN - REVIEW
1" = 80'-0"

NOT FOR CONSTRUCTION

ARCHITECT:
CROSS ARCHITECTS, PLLC
879 JUNCTION DRIVE
ALLEN, TEXAS 75013
P: 972.398.6644
WWW.CROSSARCHITECTS.COM

TEK LEADERS - PROSPER PRAIRIE
PRAIRIE DRIVE & MAHARD PARKWAY
PROSPER, TEXAS

DATE:
12/04/24

PROJECT NUMBER:
24562

REVISIONS

No.	Date

ISSUED FOR:
REVIEW

SHEET NUMBER
A0.10
Site Master Plan

COPYRIGHT © 2024