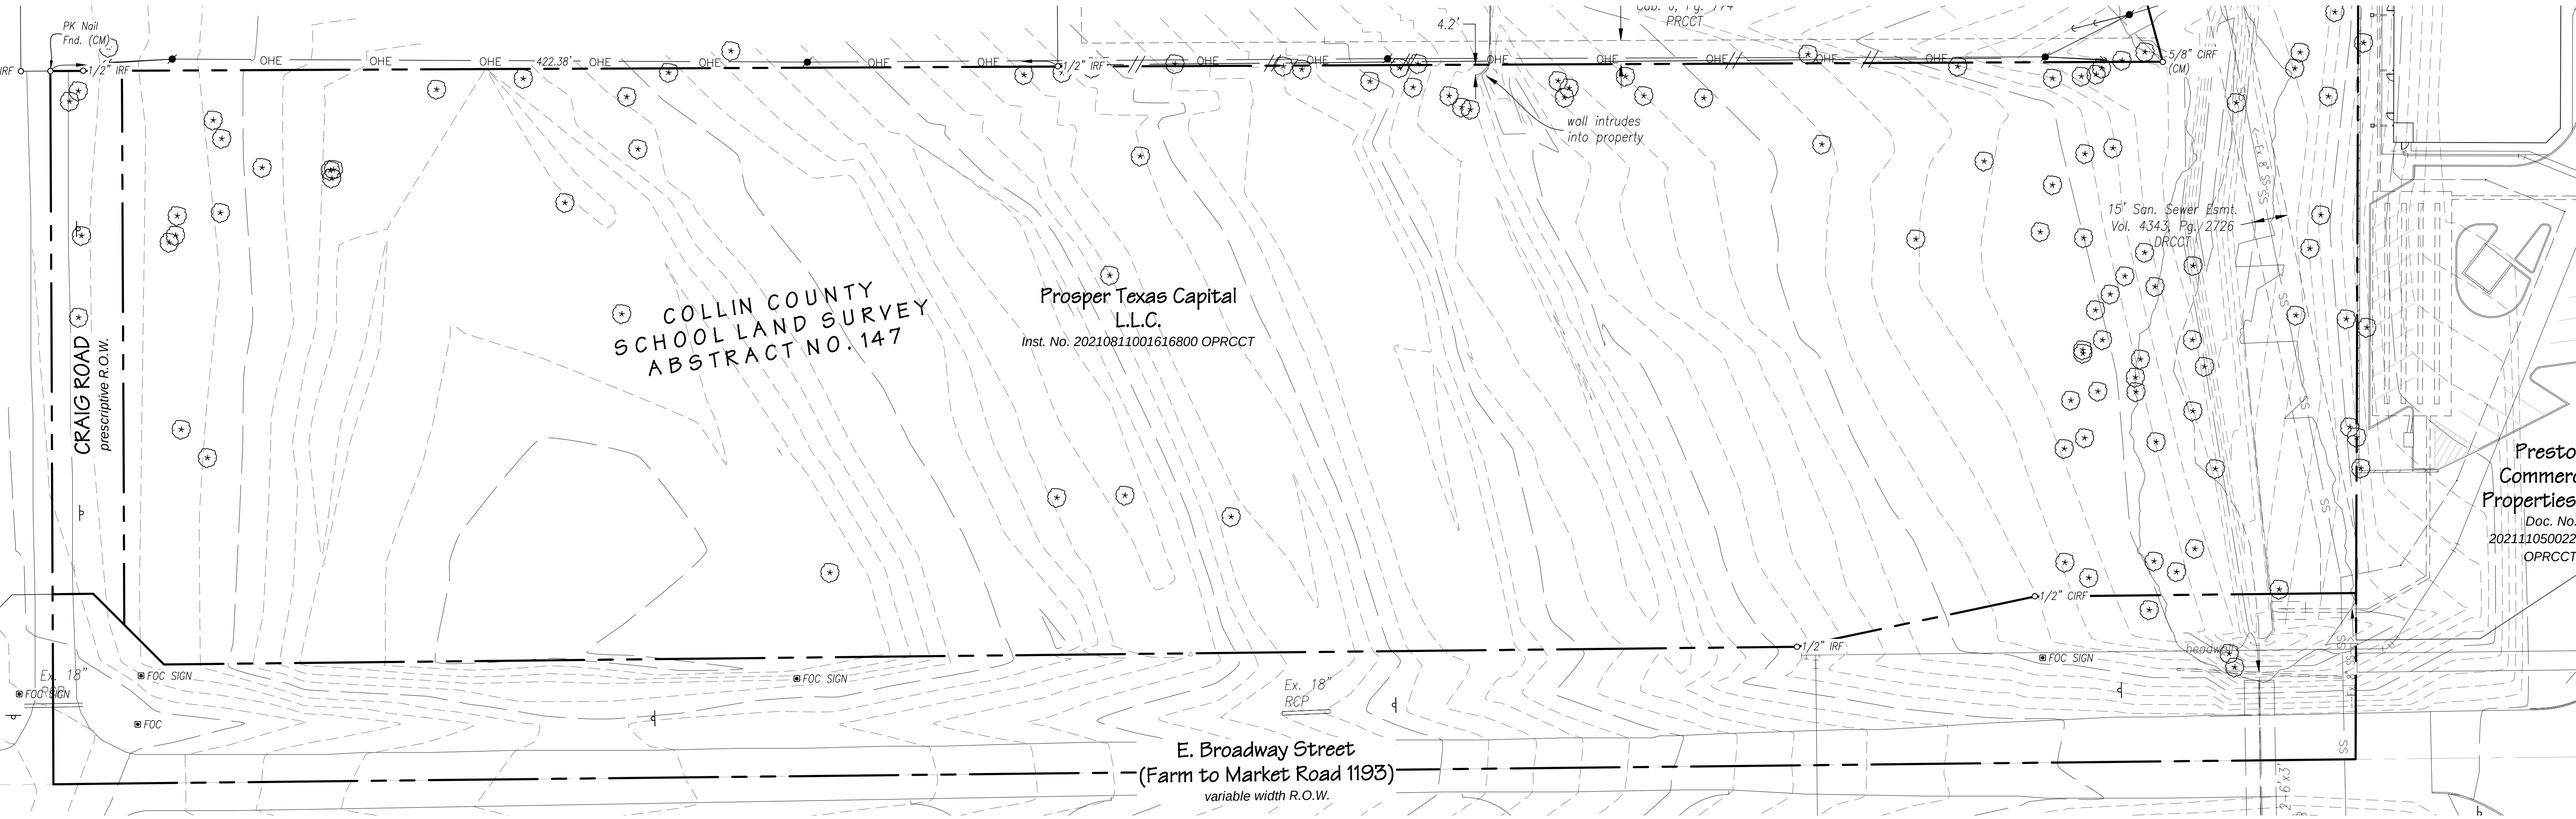
PK Nail
Fnd. (CM)
1/2" IRF
OHE
422.38'
1/2" IRF
4.2'
PRCCT
wall intrudes
into property
5/8" CIRF
(CM)
15' San. Sewer Esmt.
Vol. 4343, Pg. 2726
DRCCT
COLLIN COUNTY
SCHOOL LAND SURVEY
ABSTRACT NO. 147
Prosper Texas Capital
L.L.C.
Inst. No. 20210811001616800 OPRCCT
CRAIG ROAD
prescriptive R.O.W.
Presto
Commerc
Properties
Doc. No.
202111050022
OPRCCT
1/2" CIRF
1/2" IRF
FOC SIGN
headwall
Ex. 18"
FOC SIGN
FOC
Ex. 18"
RCP
E. Broadway Street
(Farm to Market Road 1193)
variable width R.O.W.
2-6x3'