
CERTIFICATE OF SURVEY

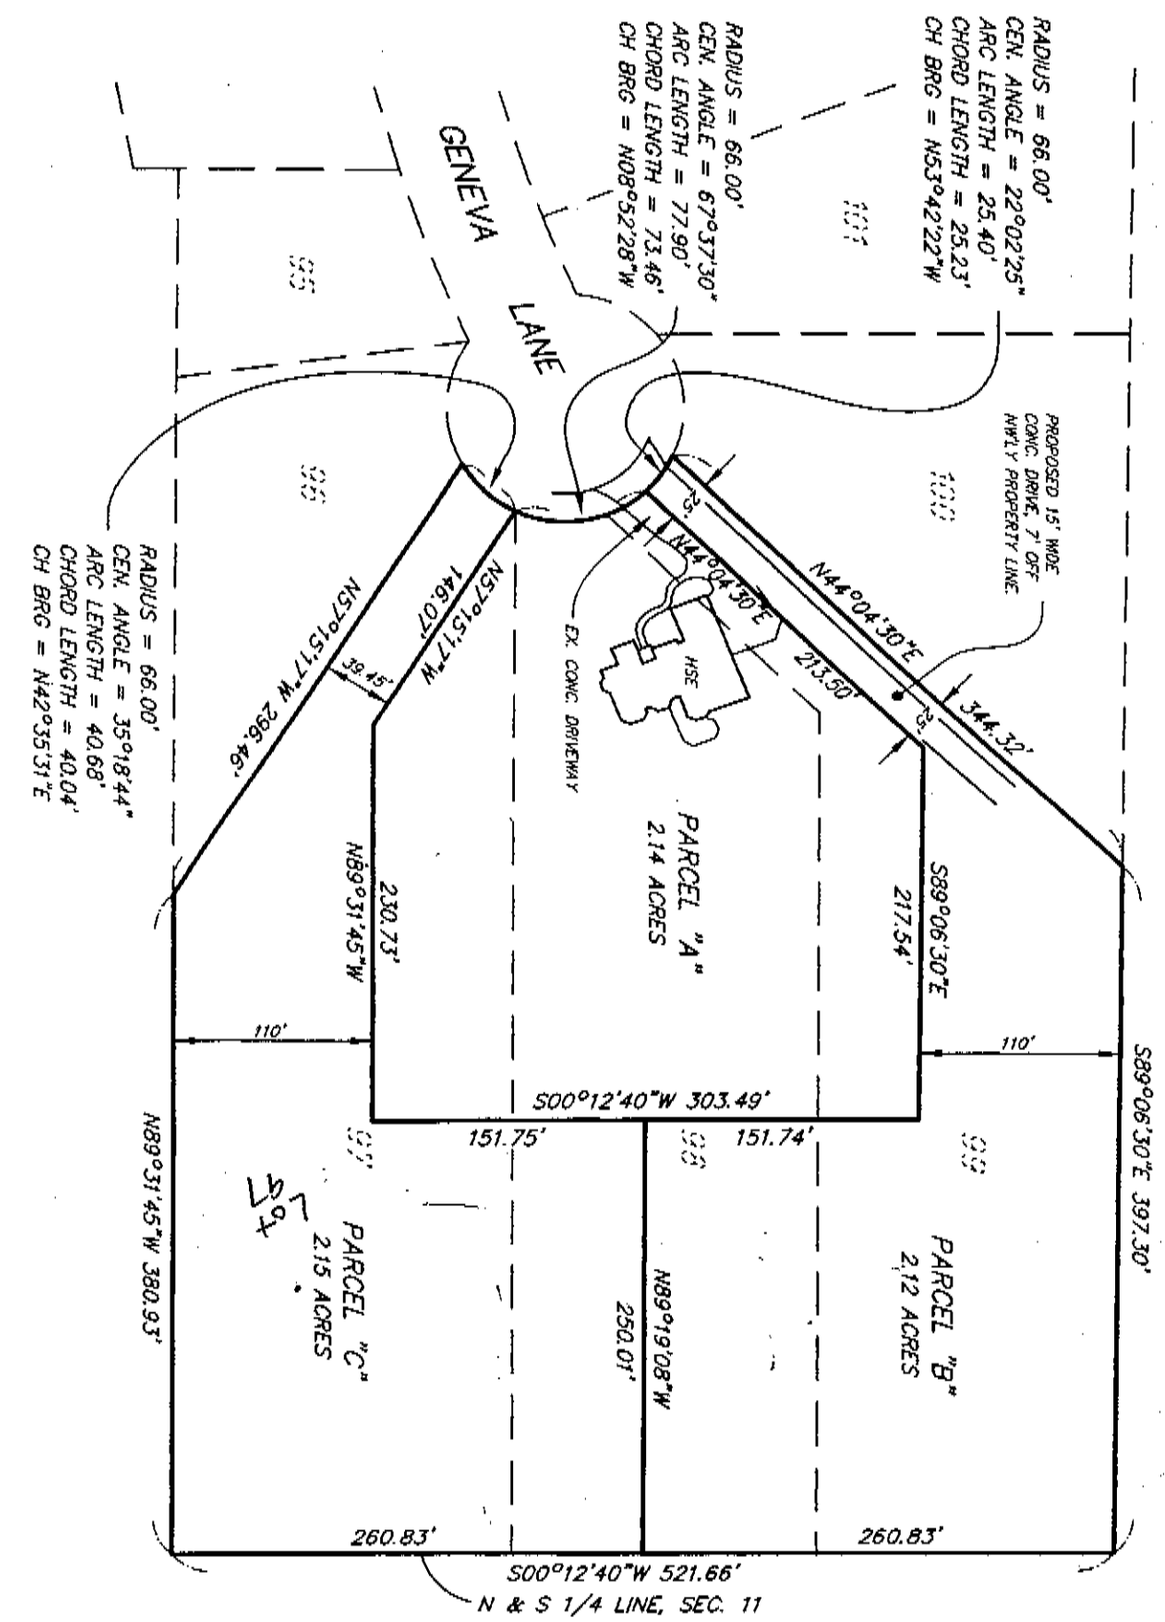

N

Scale 1"=100'

REVISED 12-1-2006 PARCEL A & B

CARL P. ENGLERT JR. PROFESSIONAL SURVEYOR No. 18987

CARL P. ENGLERT JR. Professional Surveyor No. 18987

I certify that I have surveyed the land as described and shown hereon and that there are no visible encroachments except as shown and that the requirements of P.A. 132 have been complied with.
Error of Closure
Basis of Bearings

This survey was made from the legal description shown above. The description should be compared with the Abstract Title or Title Insurance Policy for accuracy, easements and exceptions.

LEGEND
- SET CON. MON
- FOUND CONC. MON.
- SET CAPPED IRON
- FOUND IRON
- P. PLATTED
- M. MEASURED
- D DESCIBED

Milanowski and Englert
Engineering and Surveying, Inc.
927 Beachtree Street, Suite 3
Grand Haven, Michigan 49417
Phone(616)847-4070 Fax(616)847-6626

FOR AARON TYLER

Sec. 11-9-17 CITY OF NORTON SHORES

DATE 10-31-2006 DRAWN BY DRB/TV

SHEET 1 of 2 JOB NO. 12611