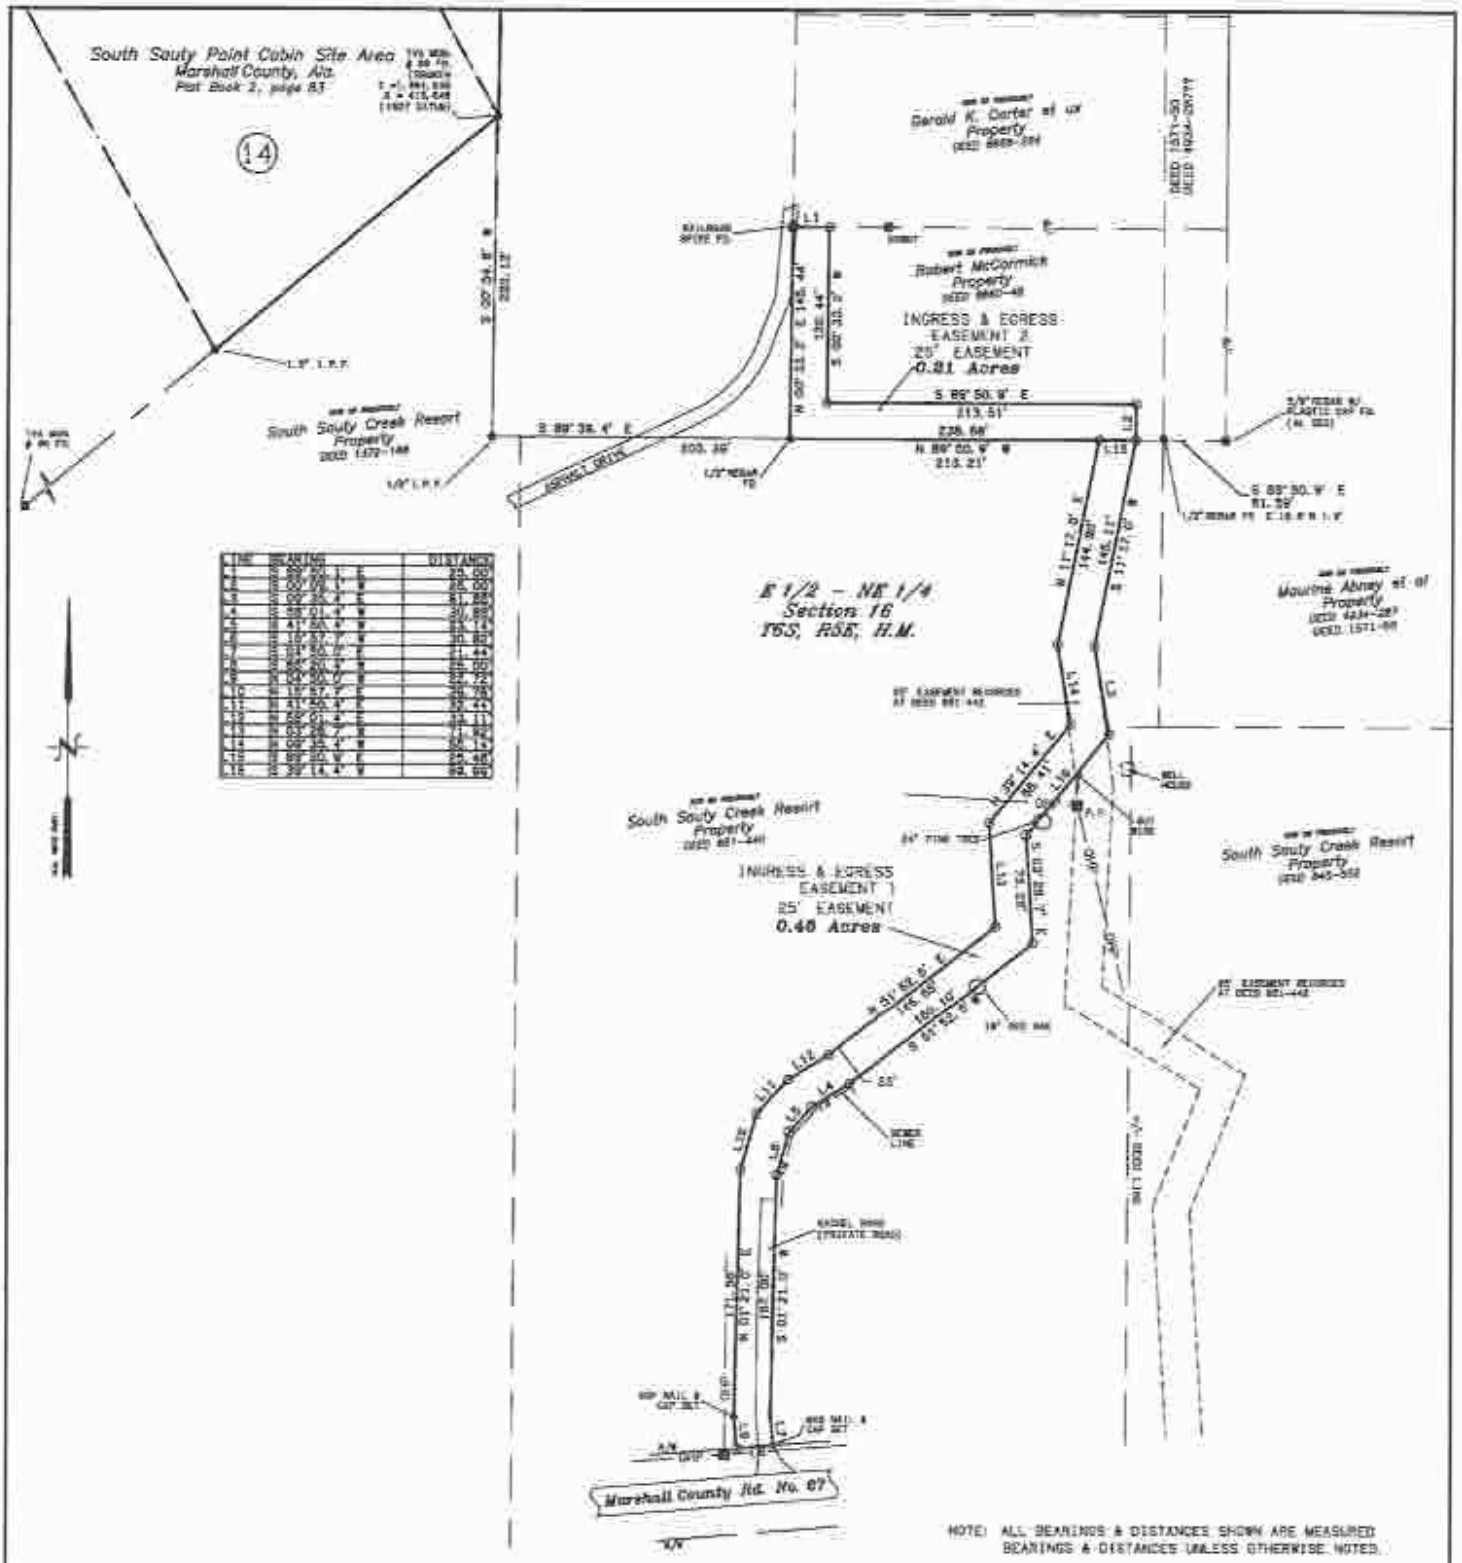

LINE	BEARING	DISTANCE
L1	S 89° 50' 9" E	25.00'
L2	S 00° 09' 51" W	25.00'
L3	S 00° 35' 4" E	51.85'
L4	S 58° 01' 4" W	30.89'
L5	S 41° 55' 4" W	33.14'
L6	S 19° 57' 7" W	30.85'
L7	S 03° 58' 7" W	41.44'
L8	S 64° 35' 4" W	25.00'
L9	S 00° 00' 0" E	37.79'
L10	S 19° 57' 7" E	30.85'
L11	S 41° 55' 4" E	33.14'
L12	N 58° 01' 4" E	33.11'
L13	N 03° 58' 7" W	41.92'
L14	N 00° 35' 4" W	50.15'
L15	S 89° 50' 9" E	25.46'
L16	S 39° 14' 4" W	89.99'

Legend

O = 5/8" REBAR WITH PLASTIC CAP SET LABELED " S & H SURVEYING AL 14118 TN 1446
● = IRON PIN FOUND AS DESCRIBED
⊕ = 5/8" REBAR WITH PLASTIC CAP FD. [SET PREV.] LABELED " S & H SURVEYING "
■ = REBAR WITH PLASTIC CAP FD.
E = NE CORNER FOUND OR SET
—O— = CHAIN LINK FENCE
—/— = WOOD FENCE LINE
—X— = WIRE FENCE LINE
—P/T/TV— = UTILITY LINES
L.P.F. = IRON PIPE FD.
R.R.S. = RAILROAD SPIKE
T = TELEPHONE
A = CALCULATED POINT
/ = LINE NOT TO SCALE
℄ = SENTERLINE
℄ = PROPERTY LINE
(MF) = FIELD MEASUREMENTS
(M-OR) = MEASUREMENT TO CURRENT DISTURBED POSITION
(R) = RECORDED MEASUREMENTS
(T) = TOTAL
P = POWER
= UTILITY POLE
= ROCK FD.
= GUY ANCHOR
= FENCE POST
= CORNER FENCE POST
= STEEL FENCE POST = F
R/W = RIGHT-OF-WAY

I hereby state to Parties of the South Sauty Creek Resort vs Gerald Carter dispute, that as a result of a field survey done either by me or under my supervision with a field closure precision ratio of 1 foot in 25000 feet or greater that all parts of this survey and drawing have been completed in accordance with the requirements of the Standards of Practice (dated January 1, 2017) for the Practice of Land Surveying in the State of Alabama to the best of my knowledge, information and belief. I also state that I have set or found the terminus points of the shown 25 feet wide easements as shown on attached drawing, set points are according to points of reference found in area on or before this date, according to the wishes of said parties, and that I have shown said property in relationship to the Alabama Grid East Coordinate System (TVA reference).

Witness my hand and seal this 19th day of April, 2024.

G. Dwight Jones P.L.S.
Ala. Reg. P.L.S. No. 14118

NOT VALID UNLESS SEALED WITH EMBOSSED SEAL

DEED REFERENCE: SEE ABOVE
TYPE OF SURVEY BOUNDARY
BEARING BASIS: A.L.A. GRID EAST by GPS

LAST DAY IN FIELD	SCALE
4-12-2024	1" = 60'
DRAWING DATE	DRAWN BY
4-17-2024	G.D.H.
REVISION DATE	DRAWING NO.
	3818

Plat For:
Thomas Skinner
Lamaston, Al.

S. & H Surveying Company, Inc.
Professional Land Surveyors
P. O. Box 1472 — 216 South Market Street
Scottsboro, Alabama 35768 — ph. (256) 259-2210