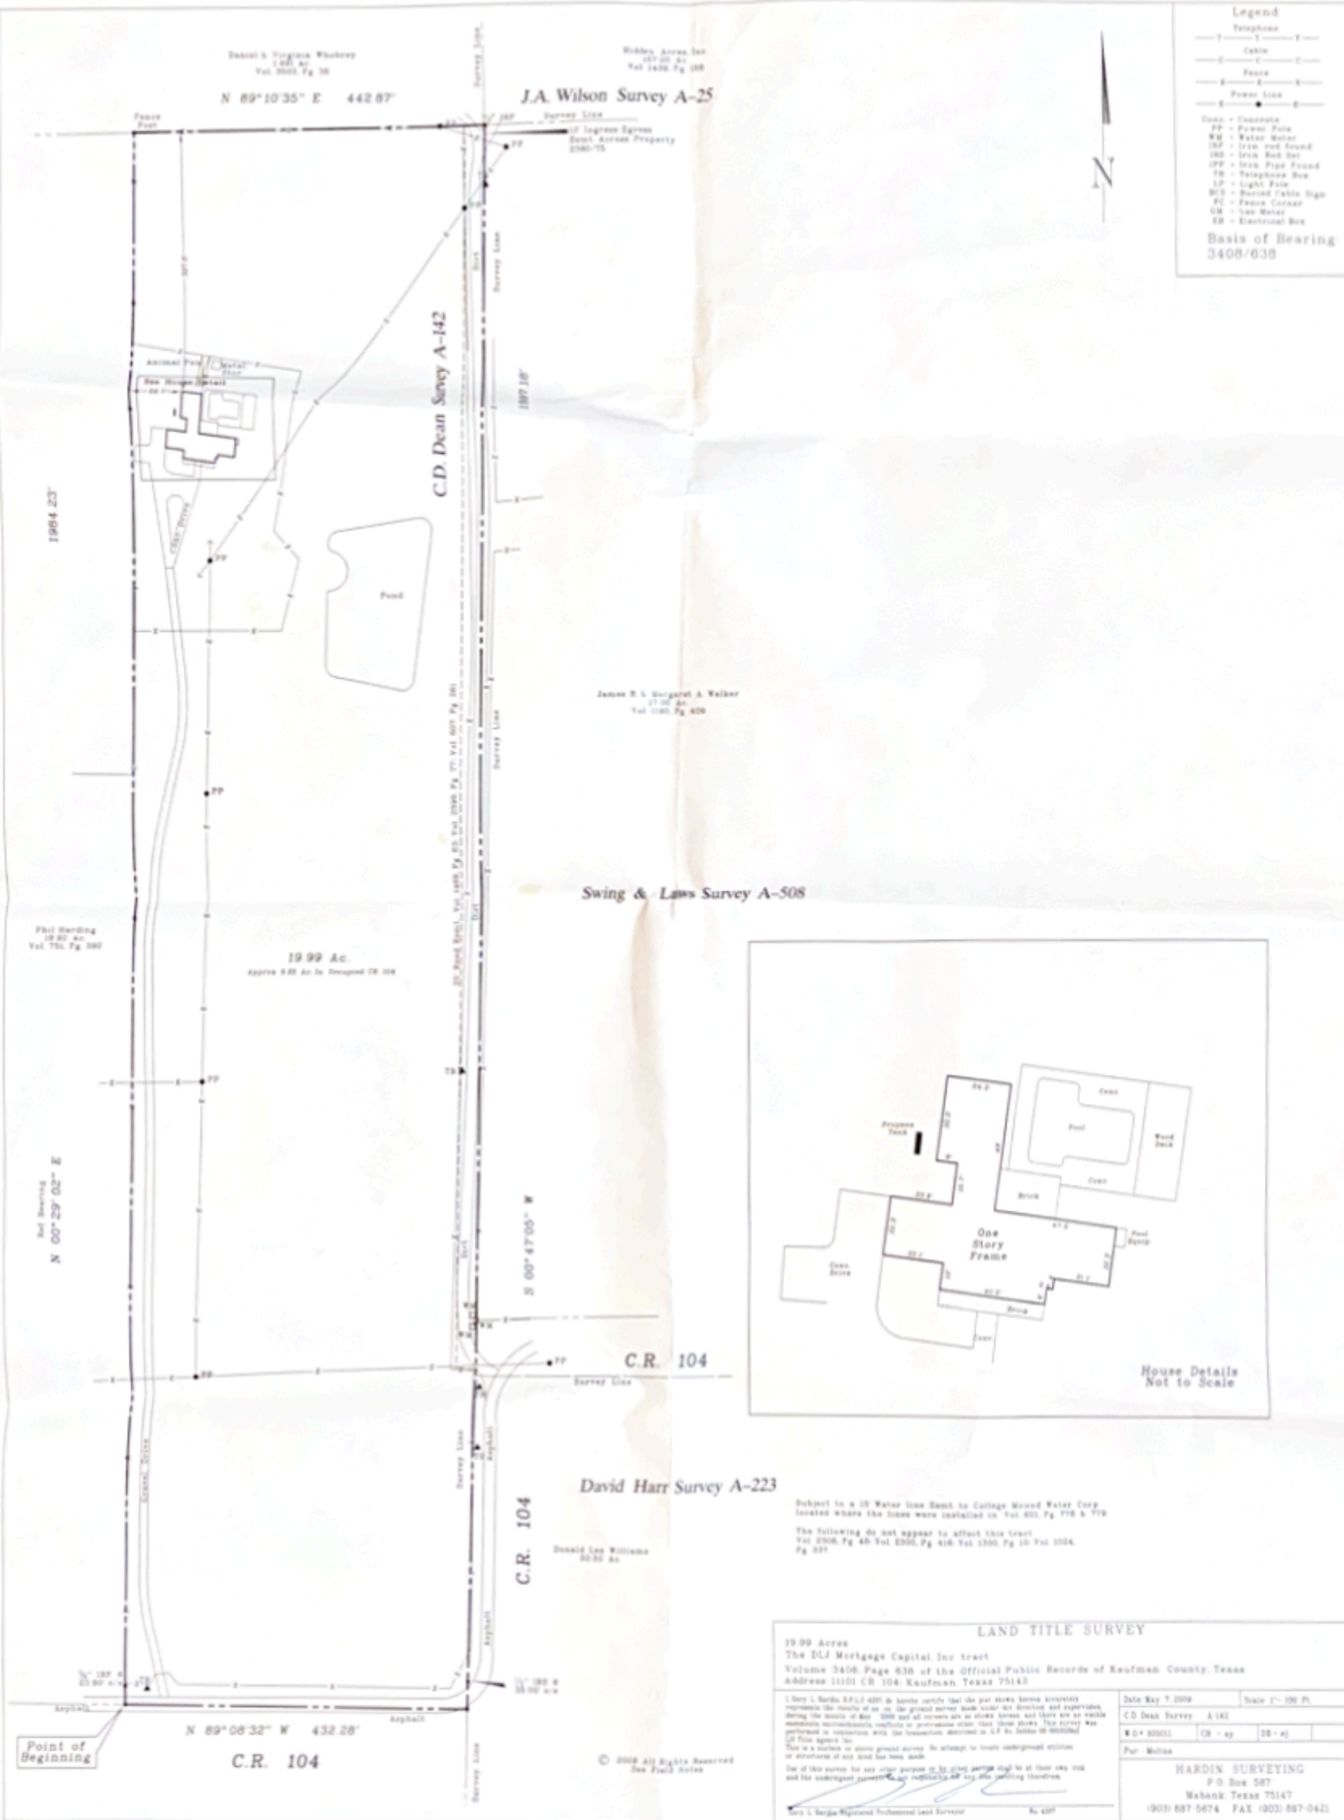
J.A. Wilson Survey A-25
N 89°10'35" E 442.87'
C.D. Dean Survey A-142
1984.23'
1997.18'
Pond
19.99 Ac.
Swing & Laws Survey A-508
S 00°47'05" W
N 00°29'02" E
C.R. 104
David Harr Survey A-223
N 89°08'32" W 432.28'
Point of Beginning
One Story Frame
House Details Not to Scale
Legend
Telephone
Cable
Fence
Power Line
Conc = Concrete
PP = Power Pole
WM = Water Meter
TB = Telephone Box
LP = Light Pole
FC = Fence Corner
EB = Electrical Box
Basis of Bearing 3408/638
LAND TITLE SURVEY
19.99 Acres
The DLJ Mortgage Capital Inc tract
Volume 3408, Page 638 of the Official Public Records of Kaufman County, Texas
Address 11101 CR 104: Kaufman, Texas 75142
Date May 7, 2009
C.D. Dean Survey A-142
HARDIN SURVEYING
P.O. Box 587
Mabank, Texas 75147
(903) 887-5674 FAX (903) 887-0421