SURVEY PLAT OF TWO (2) TRACTS OF LAND LYING IN SAN SABA COUNTY, TEXAS.

Made For: Penelope S. Sherrod

1"=200' scale — 200 0 200 400 feet

- 1/2" capped iron pin (set)
- iron pin (found)
- brass R.O.W. disc (found) in concrete
- pipe corner post in concrete
- point in center of Wallace Creek
- (R.O.C.) record deed call
- wire fence
- patent survey line
- tract line

Basis of Bearings
Bearings are based on a call of N 89° 25' 00" E for a NW R.O.W. line of F.M. Hwy. 1030 as marked by brass R.O.W. disc (found).
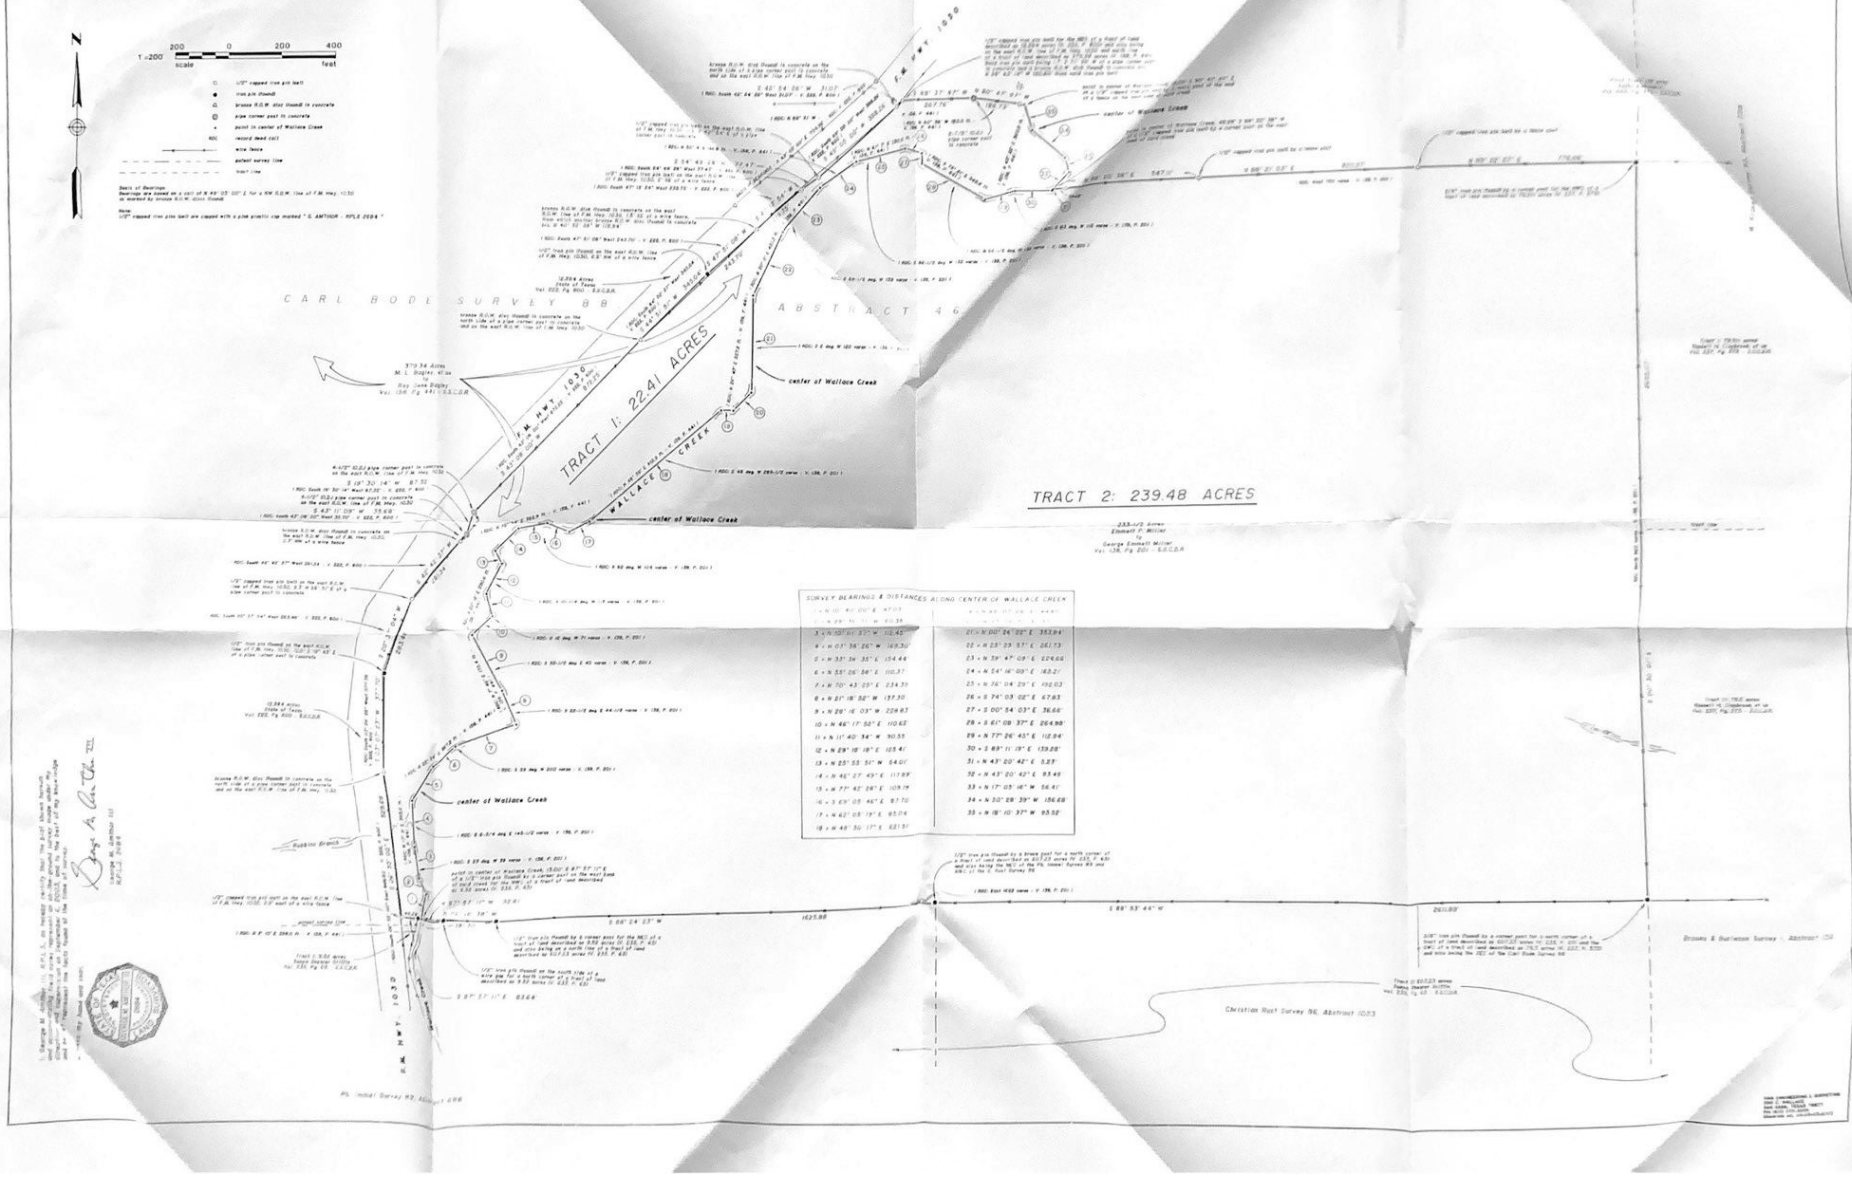
Note:
1/2" capped iron pins (set) are capped with a pink plastic cap marked "G. ANTHONY - RPLS 2684"